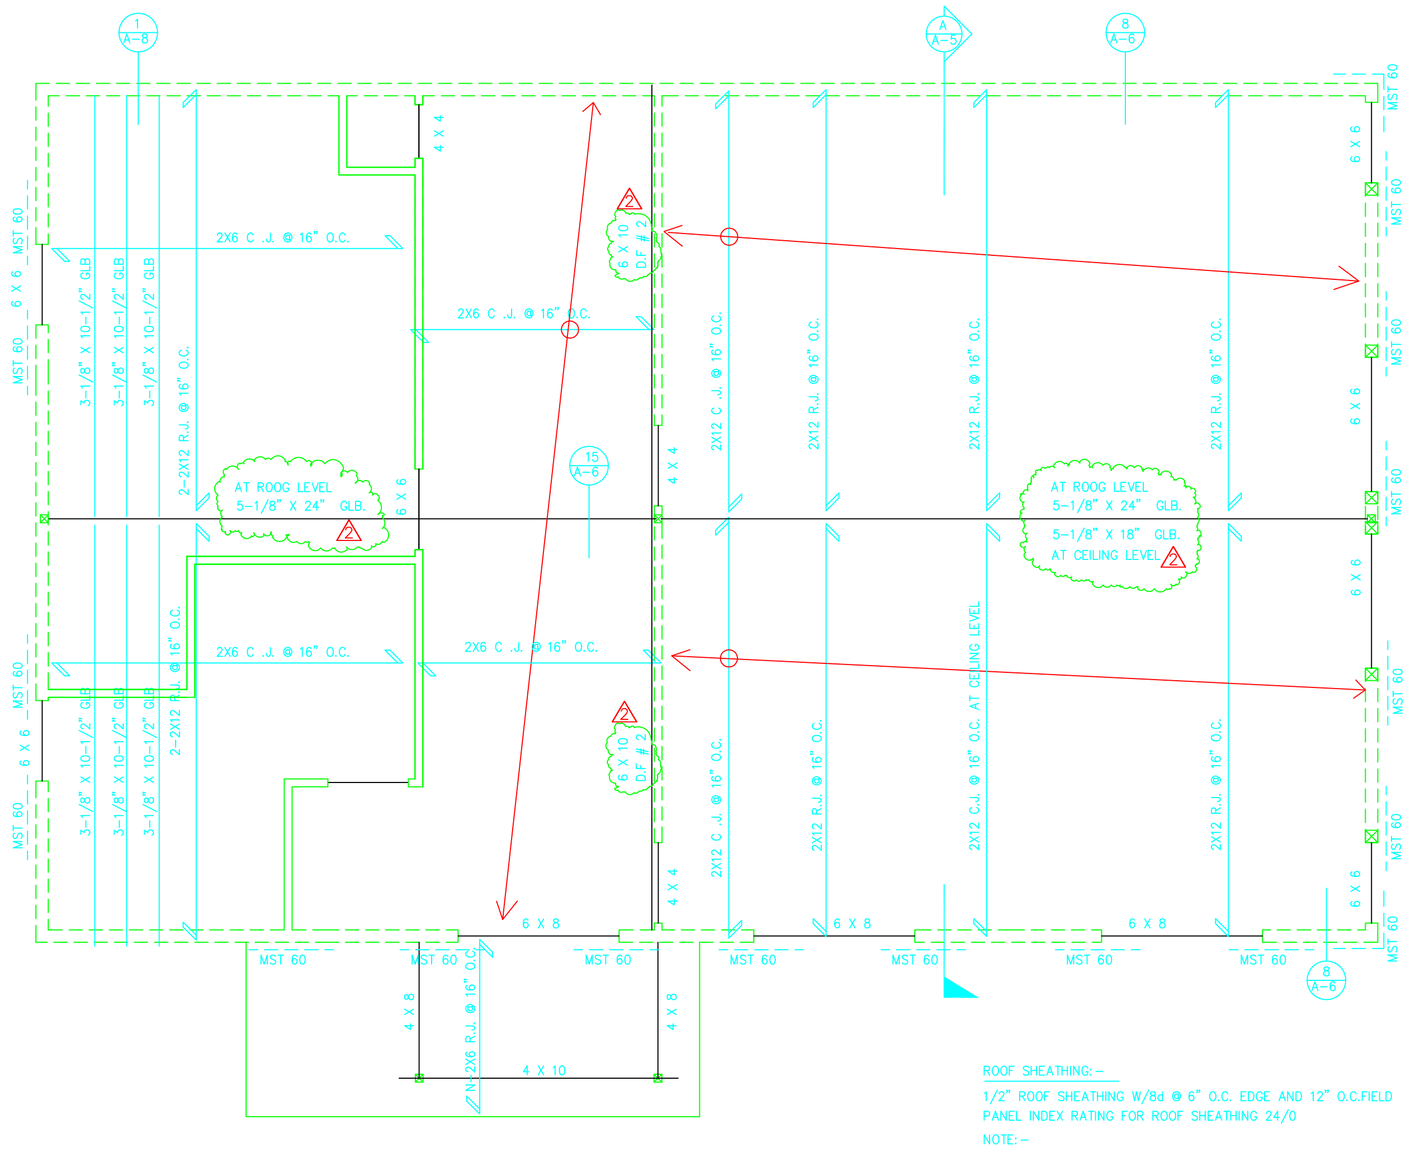

2 A-5 ROOF FRAMING PLAN
1/4" =1'-0"

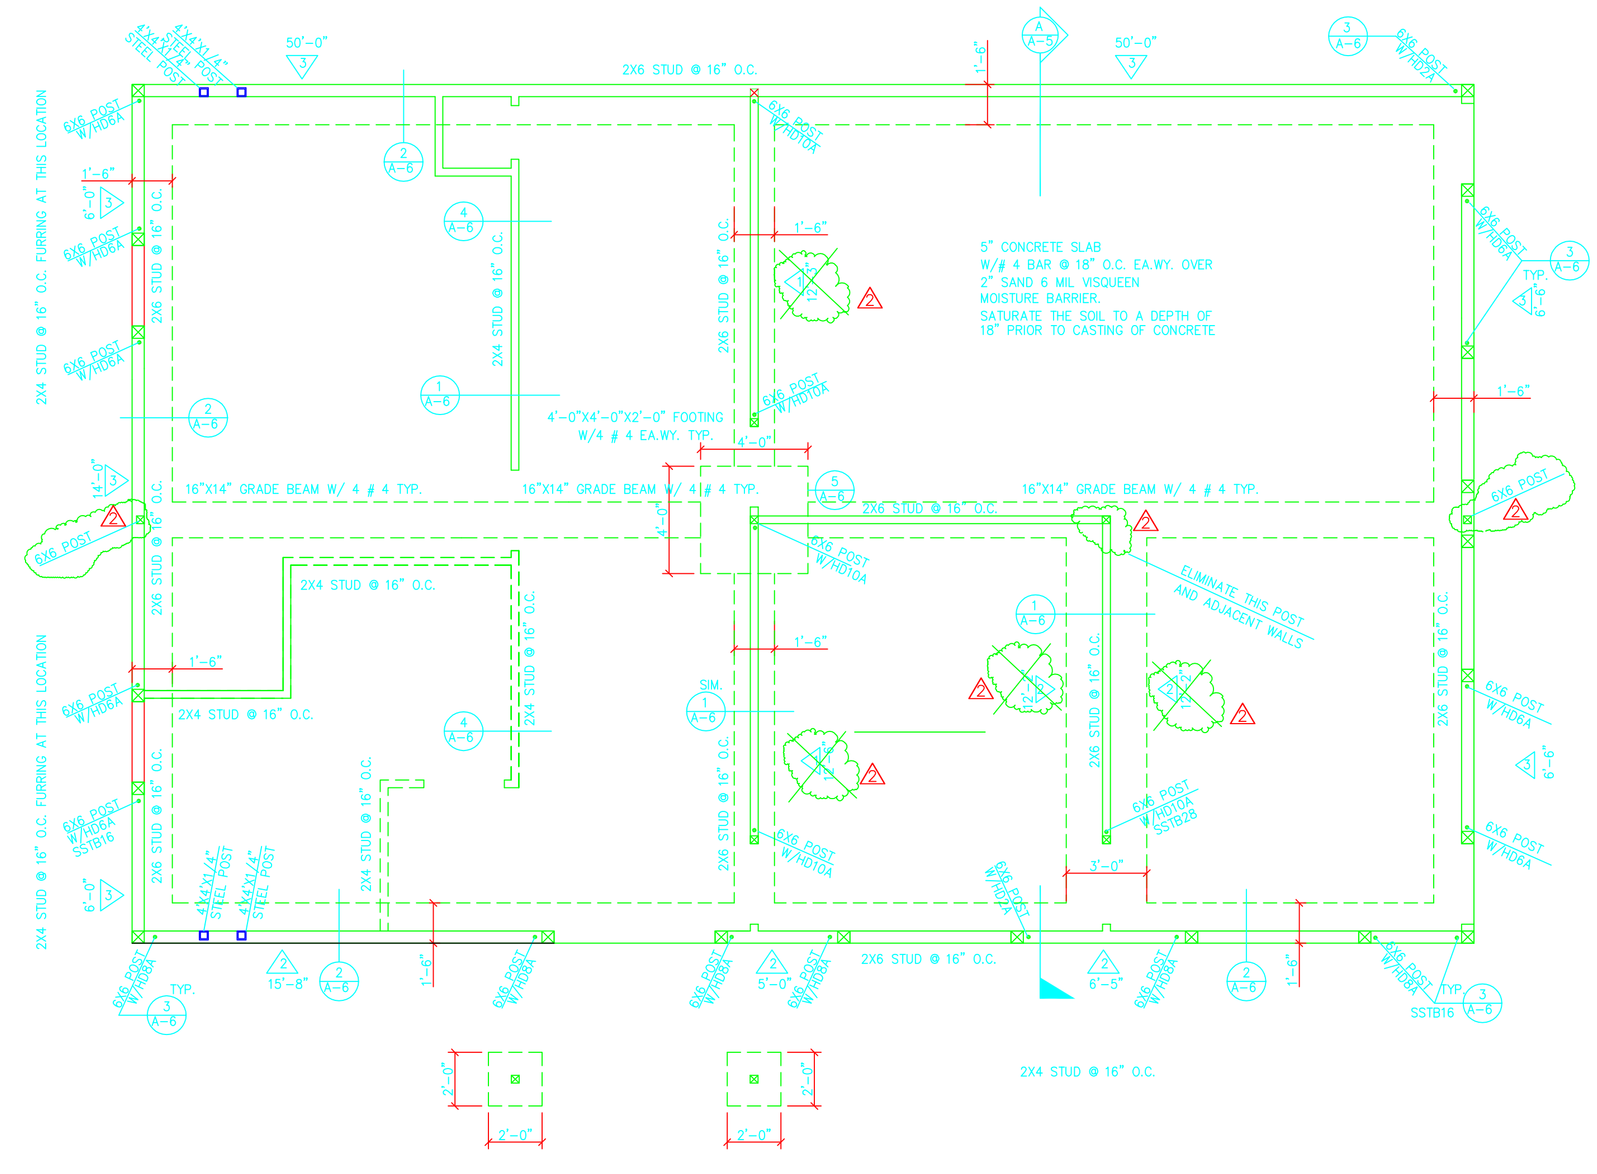

1 A-1 FOUNDATION PLAN
1/4" =1'-0"

REV	DATE
1	9-24-06
2	8-16-07

ISLAMIC CENTER OF MID CITIES

12428 BENEDICT AVE.
DOWNEY CA 90242
(562) 455-5589

FOUNDATION PLAN
ROOF FRAMING PLAN

Date	08-16-07
Scale	AS NOTED
Drawn	
Job	
sheet	A-5
of	sheets